


1 NORTH ELEVATION
H-A3.00 1/8" = 1'-0"

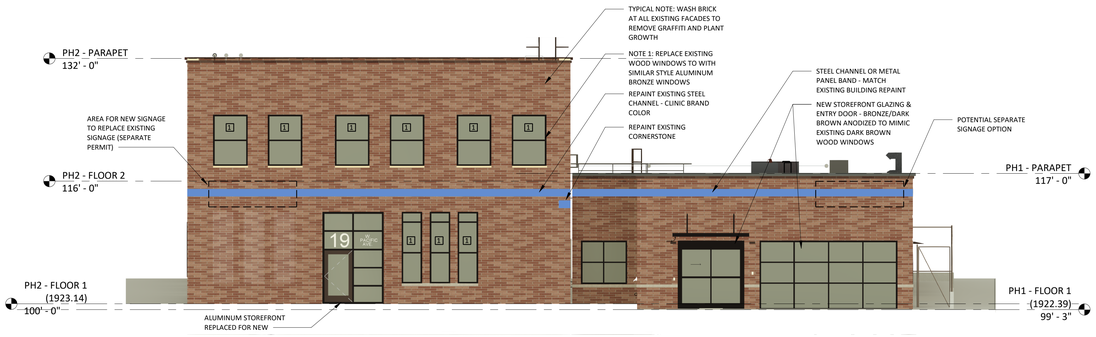


2 SOUTH ELEVATION
H-A3.00 1/8" = 1'-0"




3 WEST ELEVATION
H-A3.00 1/8" = 1'-0"

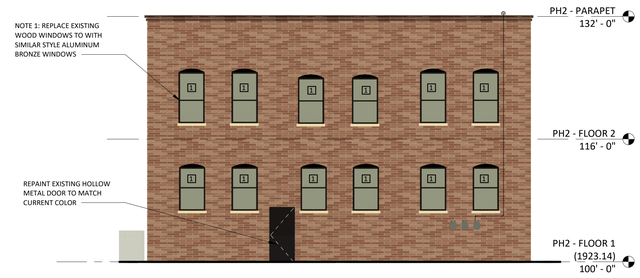


4 EAST ELEVATION
H-A3.00 1/8" = 1'-0"

BOULDER ASSOCIATES
1426 PEARL STREET, SUITE 300
BOULDER, COLORADO 80302
303.499.7795

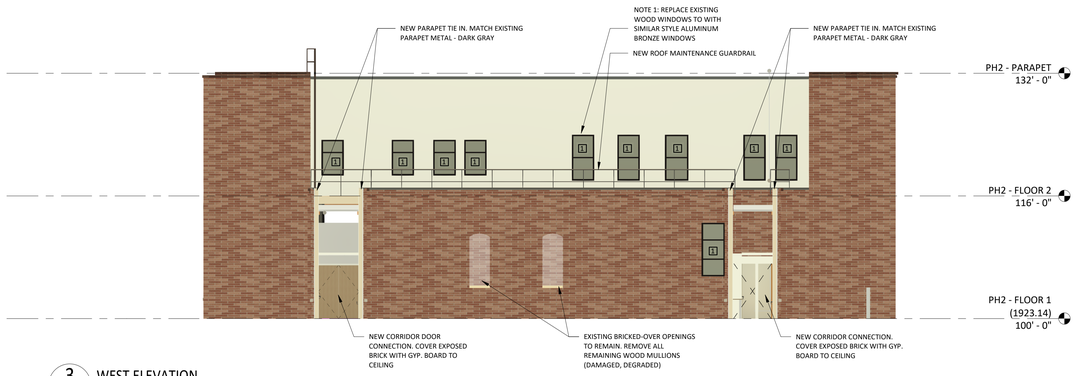PROJECT 257355.00

# KTEA CAMAS HEALTH

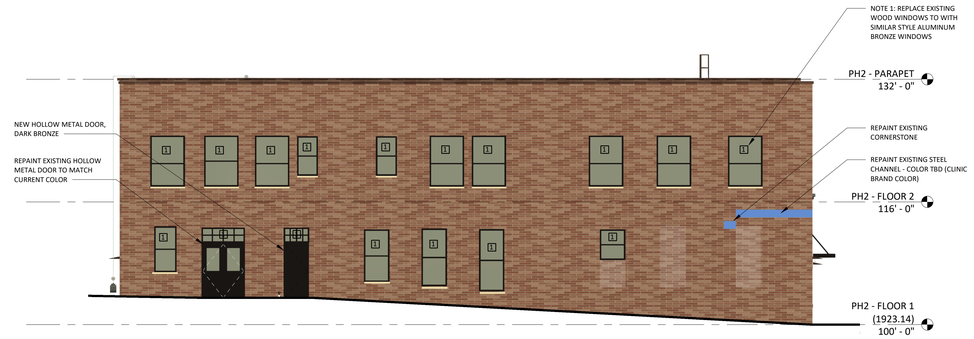19 W. PACIFIC AVE.,
SPOKANE, WA 99201

## PHASE 2 BUILDING - PERMIT SET

DATE 7/29/26

REVISIONS

| # | DESCRIPTION | DATE |
|---|---|---|

SHEET TITLE

**EXTERIOR ELEVATIONS - HISTORIC PRESERVATION**

SHEET NUMBER

**H-A3.00**

©BOULDER ASSOCIATES
THIS LINE IS 1 INCH LONG WHEN PRINTED TO SCALE
9/7/2026 10:21:40 PM
Autodesk Docs://257355.00 IP Kallispel R26/257355.00 A-Kallispel FSMU + BH.rvt